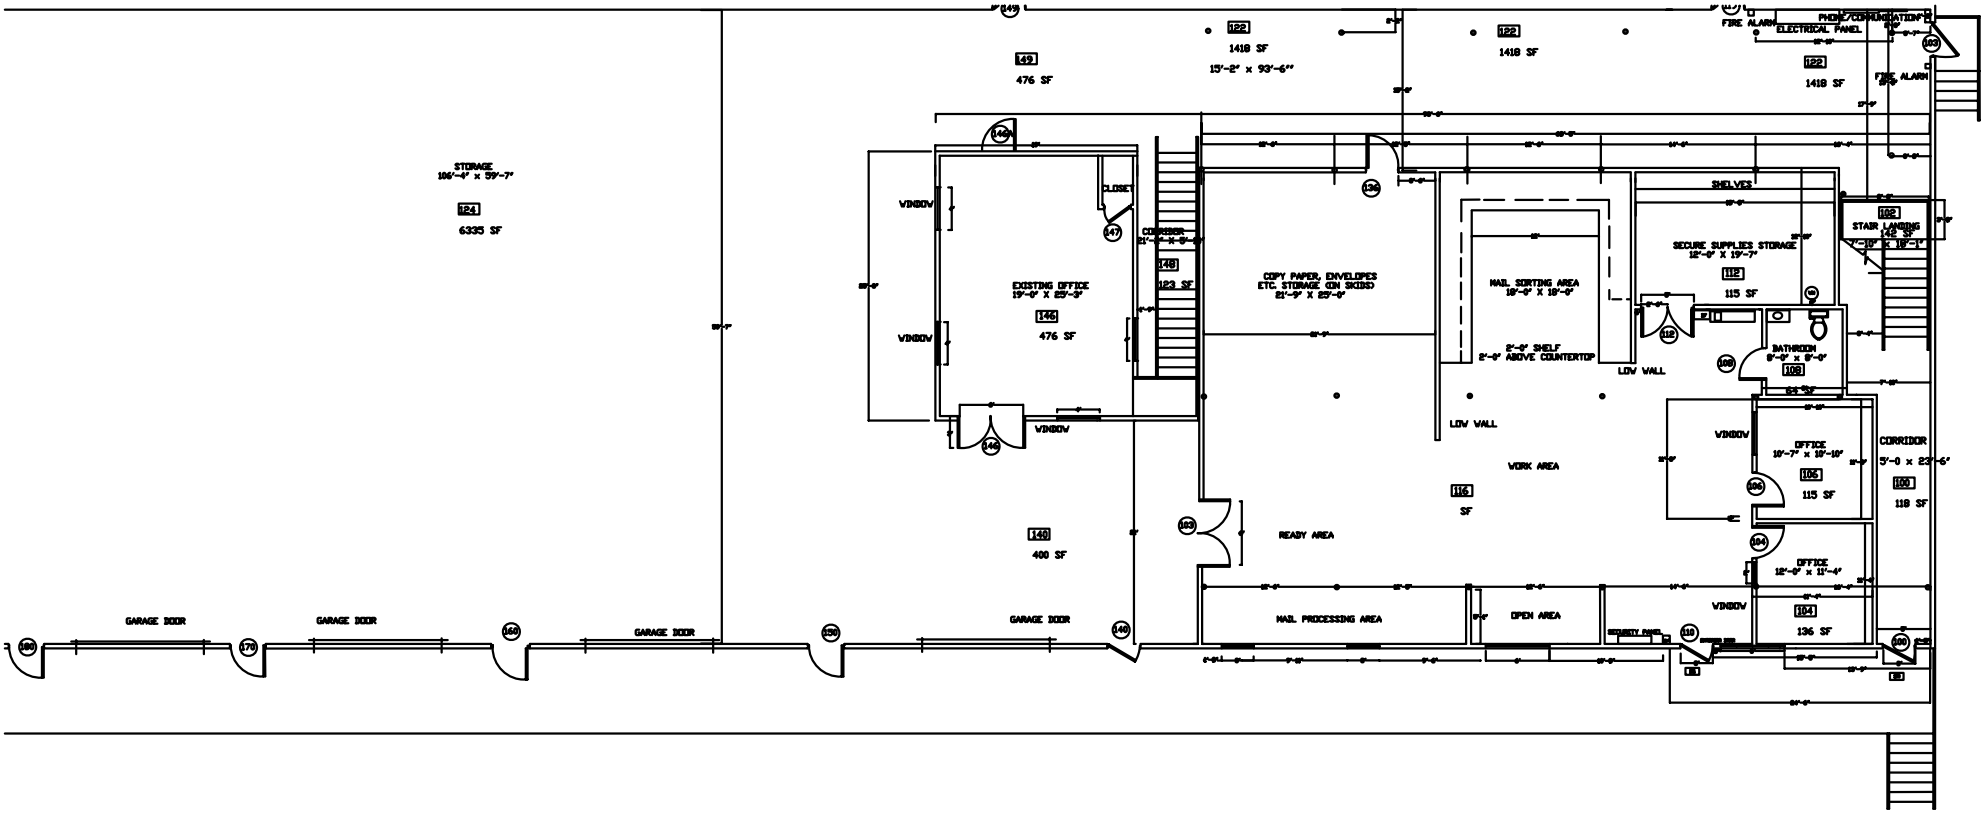

MAILROOM SHIPPING AND RECEIVING
BUILDING NUMBER 57
GROSS SQUARE FEET 16160

N